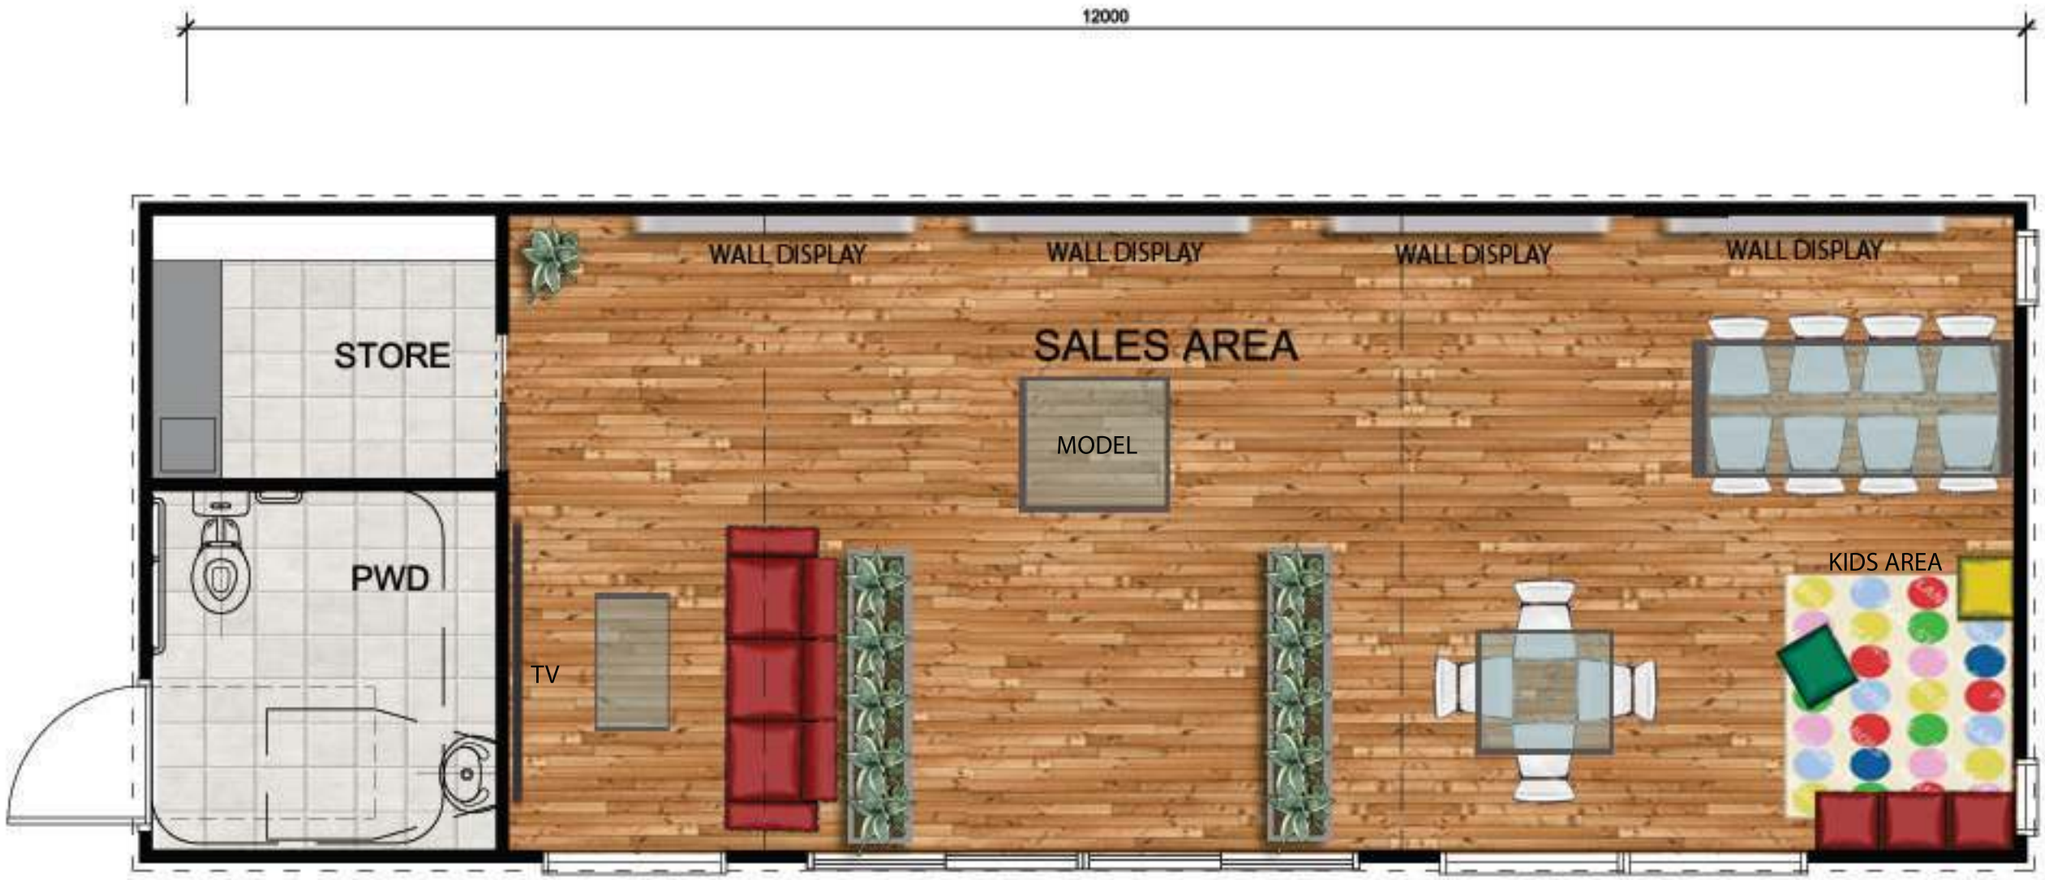

0m 0.5 1.0 2.0 3.0 4.0

1:100 atA3 SCALE

SPM GROUP Pty Ltd

PH 1300 888 009
PO BOX 1273
EAGLE FARM Q 4009

JOB NO:

BRISDESIGN P/L
BOA(Qld 4741)

Residential. Commercial
3843 4164
mob. 0411 020 070
P.O Box 282
Coorparoo 4151
abn 17 588 761 637
www.brisdesign.com

PROJECT
"CHATEAU - KNIGHT"
12 x 4.3 SALES SUITE

DWG TITLE
ELEVATIONS

ISSUE	AMMENDMENT	DATE
—	BUILDING APPROVAL	23-07-13

USE FIGURED DIMENSIONS ONLY. DO NOT SCALE. REPORT ANY DISCREPANCIES IMMEDIATELY FOR CLARIFICATION. VERIFY ALL DIMENSIONS ON SITE PRIOR TO ORDERING OR FABRICATION.

ALL WORK SHALL COMPLY WITH THE PROVISIONS OF THE BUILDING CODE OF AUSTRALIA, AUSTRALIAN STANDARDS AND ANY BY-LAWS OR REQUIREMENTS OF LOCAL AUTHORITIES.

DATE:				
23rd July 2013				
SCALE: 1:100 at A3	DRAWN: EB	SHEET NO: 00	ISSUE: BA	REVISION: -